3

C. ELWOOD WATKINS, ARCHITECT.

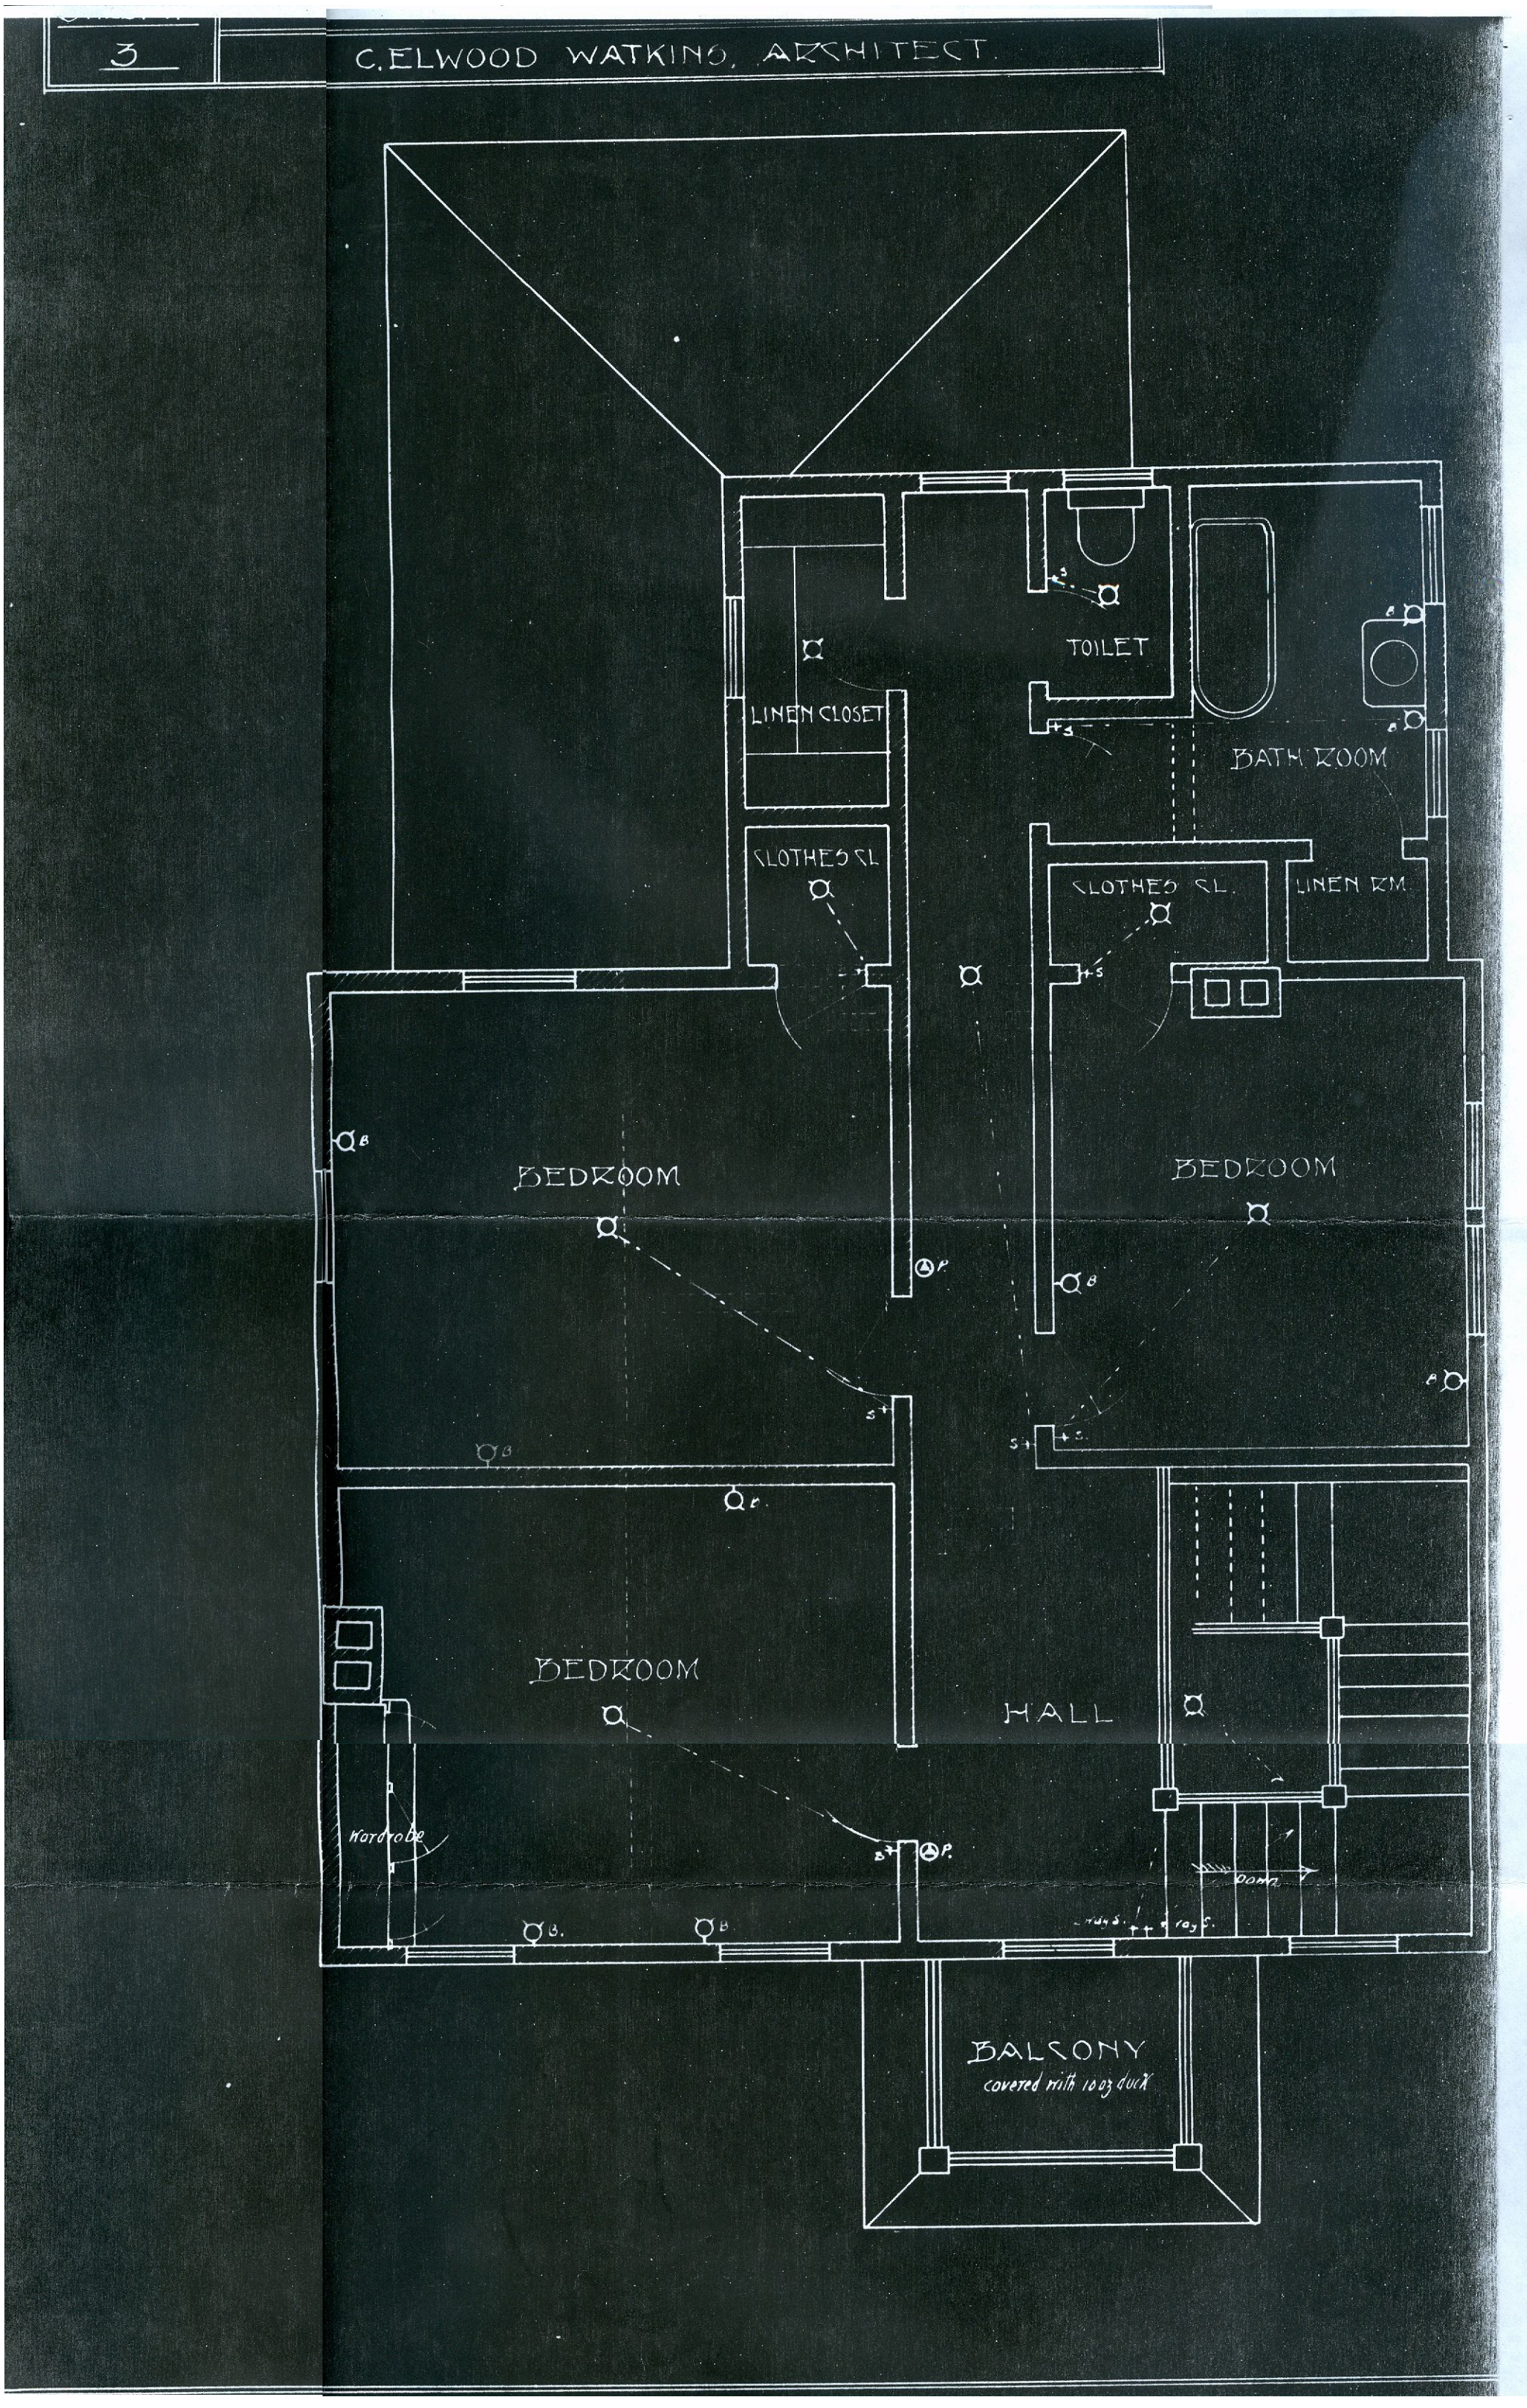

FOR THOMAS M. BROWN, ESQ.

CATHERINE ST., VICTORIA, B.C.

CELWOOD WATKINS, ARCHITECT

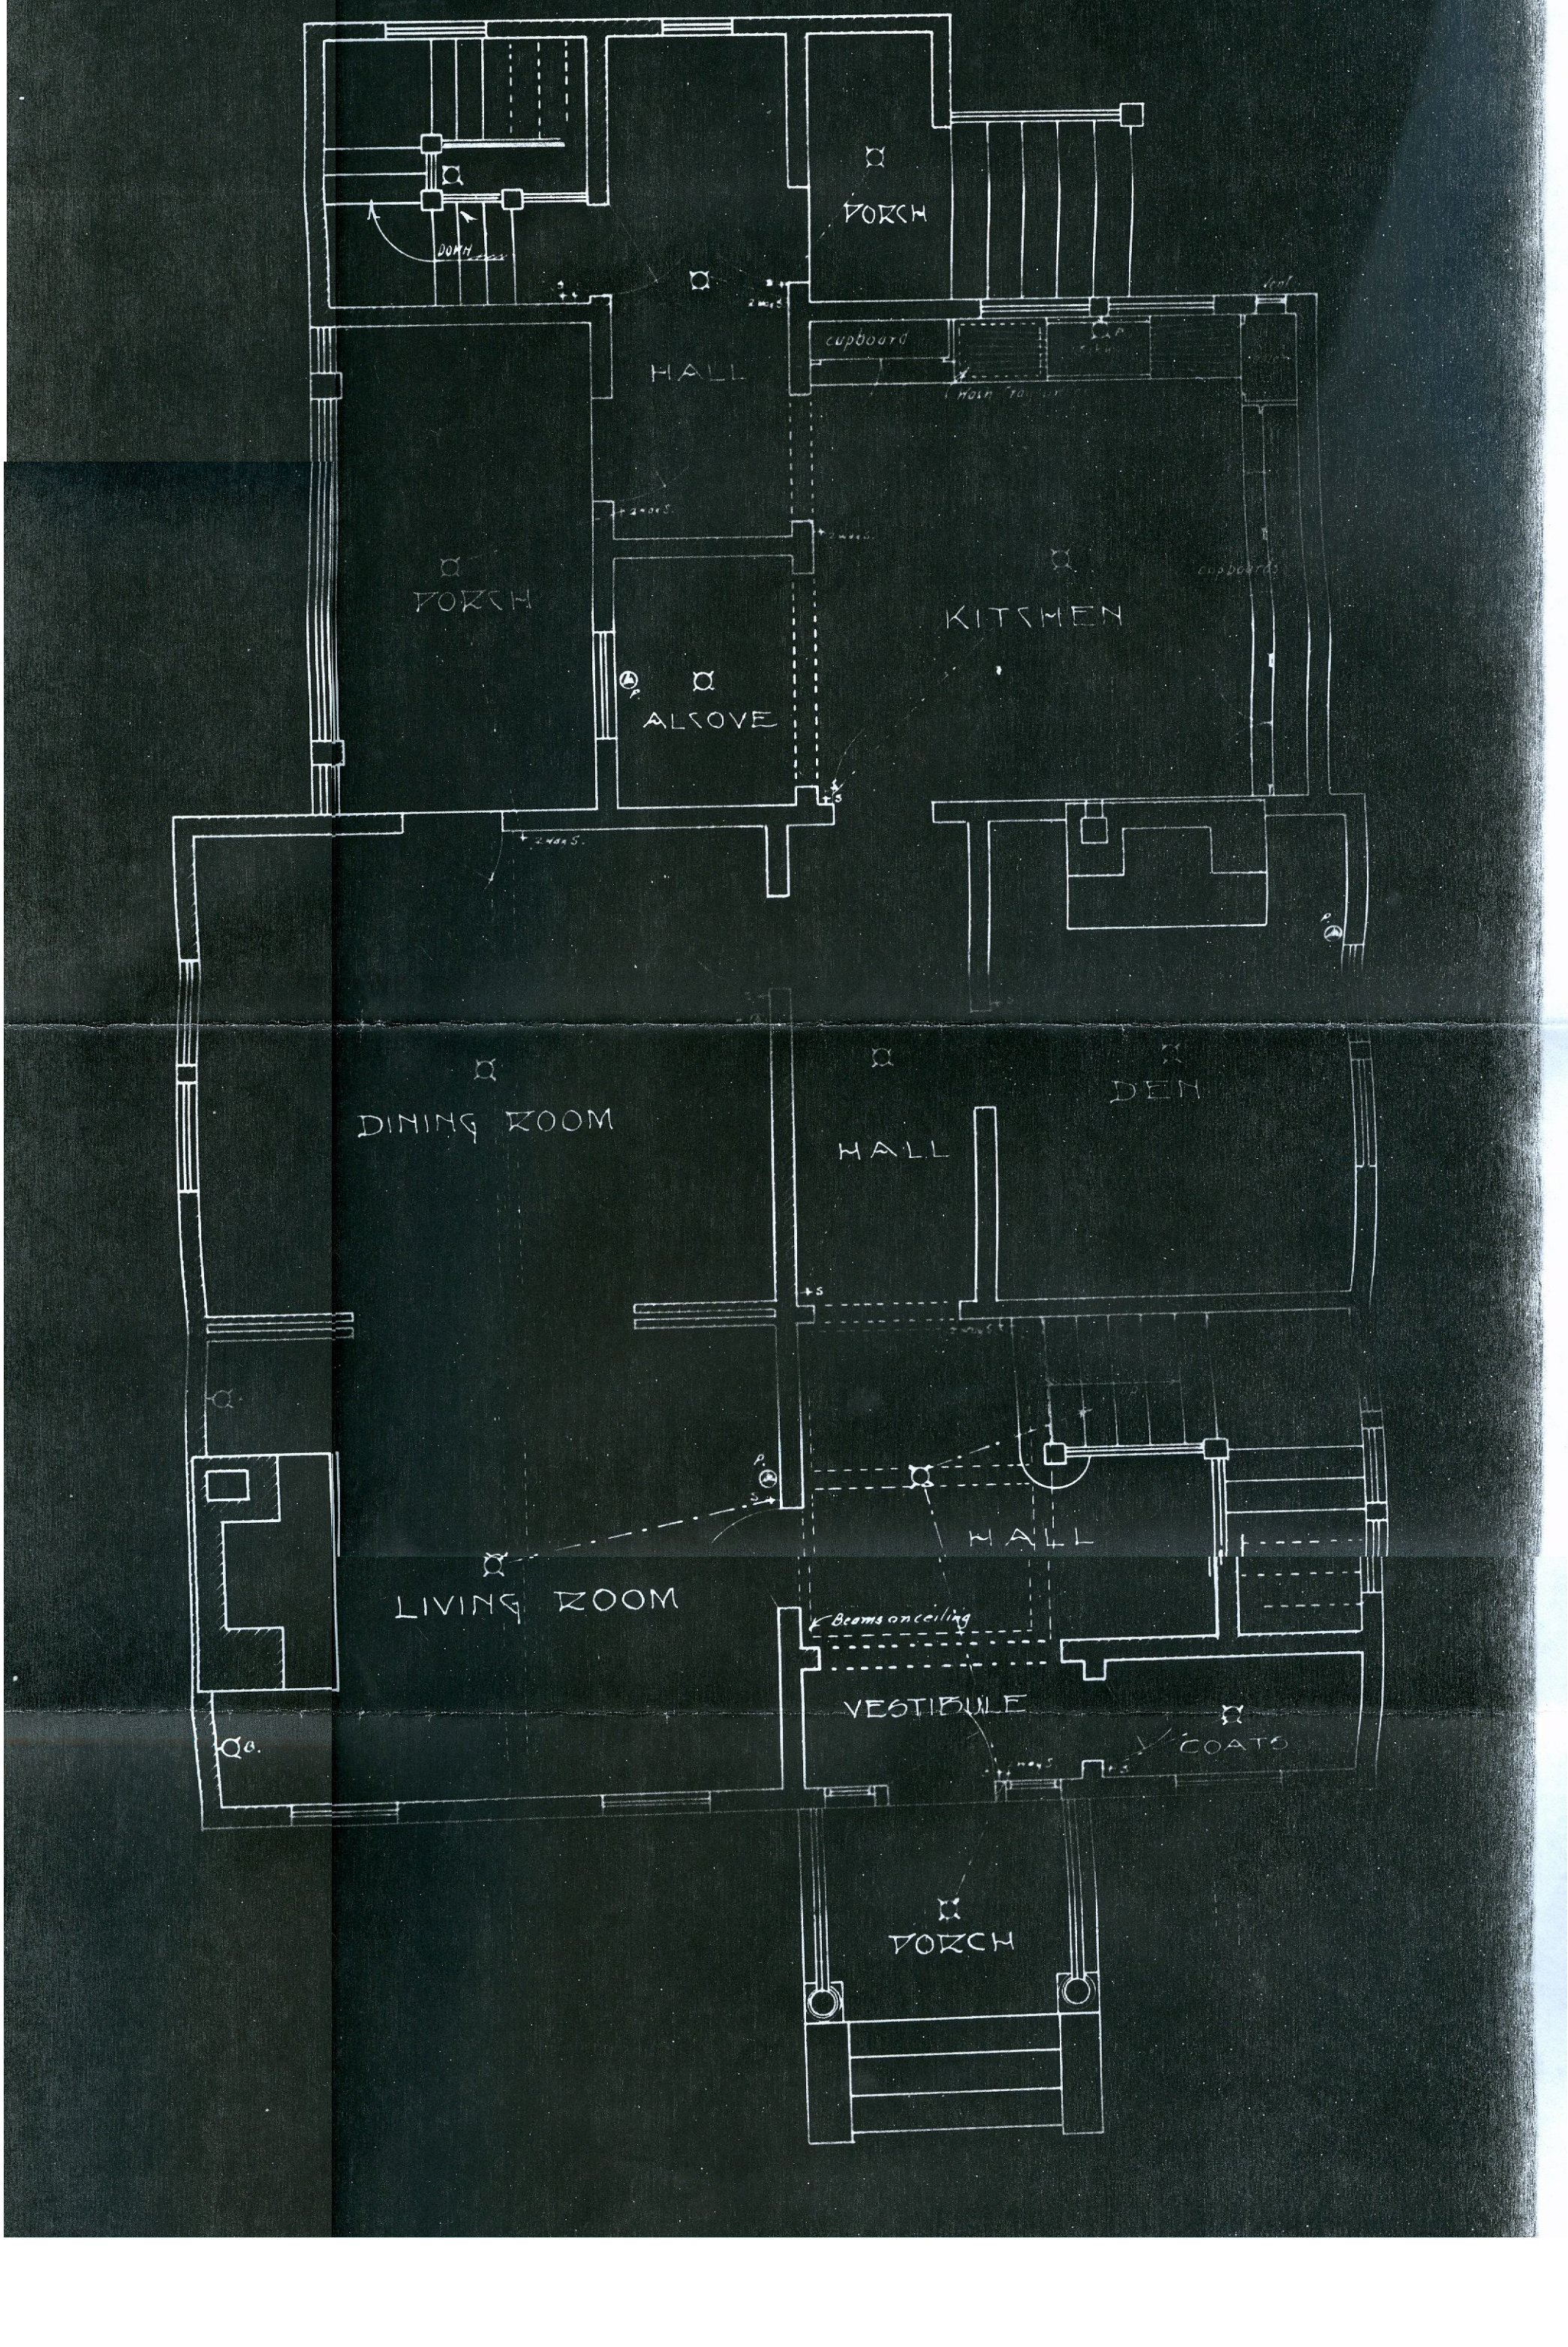

SHEET No 1

CATHERINE ST., VICTORIA, B.C.

C ELWOOD WATKINS, ARCHITECT

Run to pit in corner of lot

4" Vitrified pipe

Trap

up

R.W.P.

up

TOILET

New posts & concrete footings under existing sills

R.W.P.

R.W.P.

ash pit

4" Vitrified pipe - surface inspection

concrete floor

This portion not excavated

9"/3'

ash pit

Concrete wall to Ground level

R.W.P.

3" Tile weeping drain

R.W.P.

Vent

Vent

ALTERATIONS TO FRAME RESIDEN
1115 CATHERINE STREET, VICTOR

C. ELWOOD WATK
ARCHITECT.

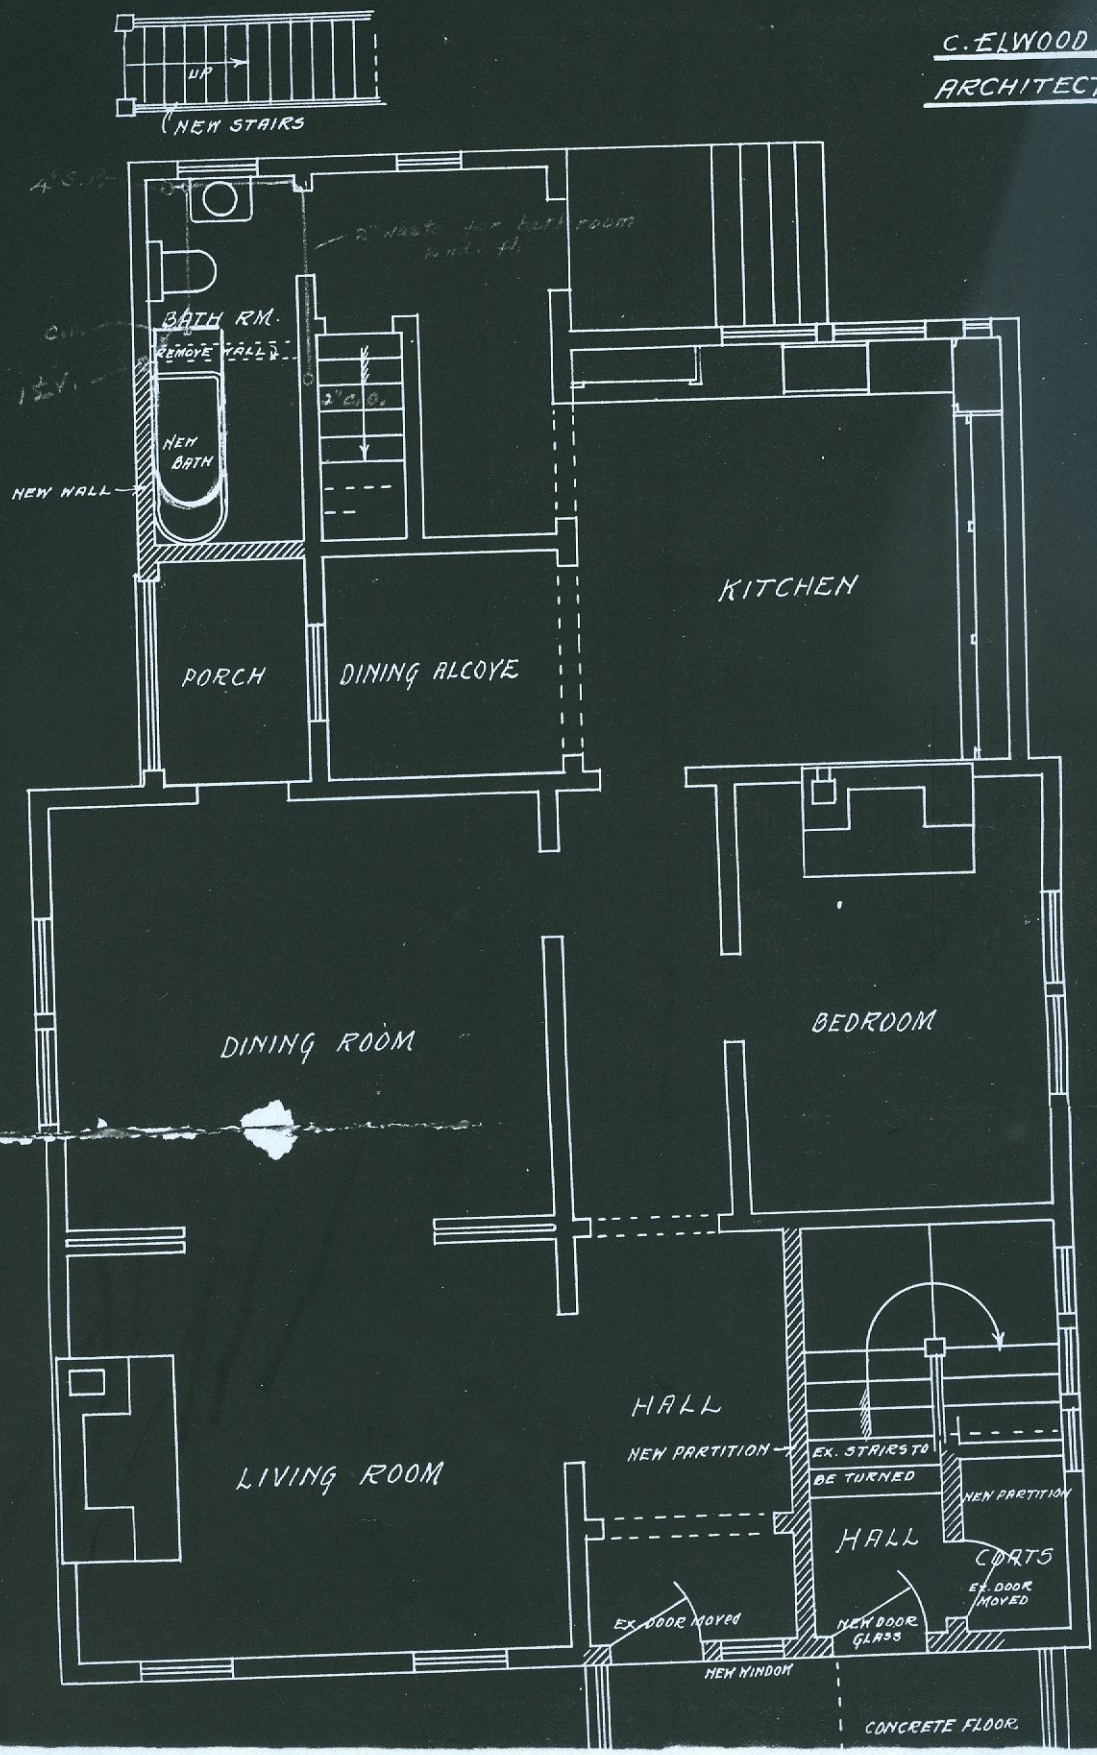

TIONS TO FRAME RESIDENCE FOR JAMES P. BROWN
THERINE STREET, VICTORIA, B.C.

C. ELWOOD WATKINS,
ARCHITECT.

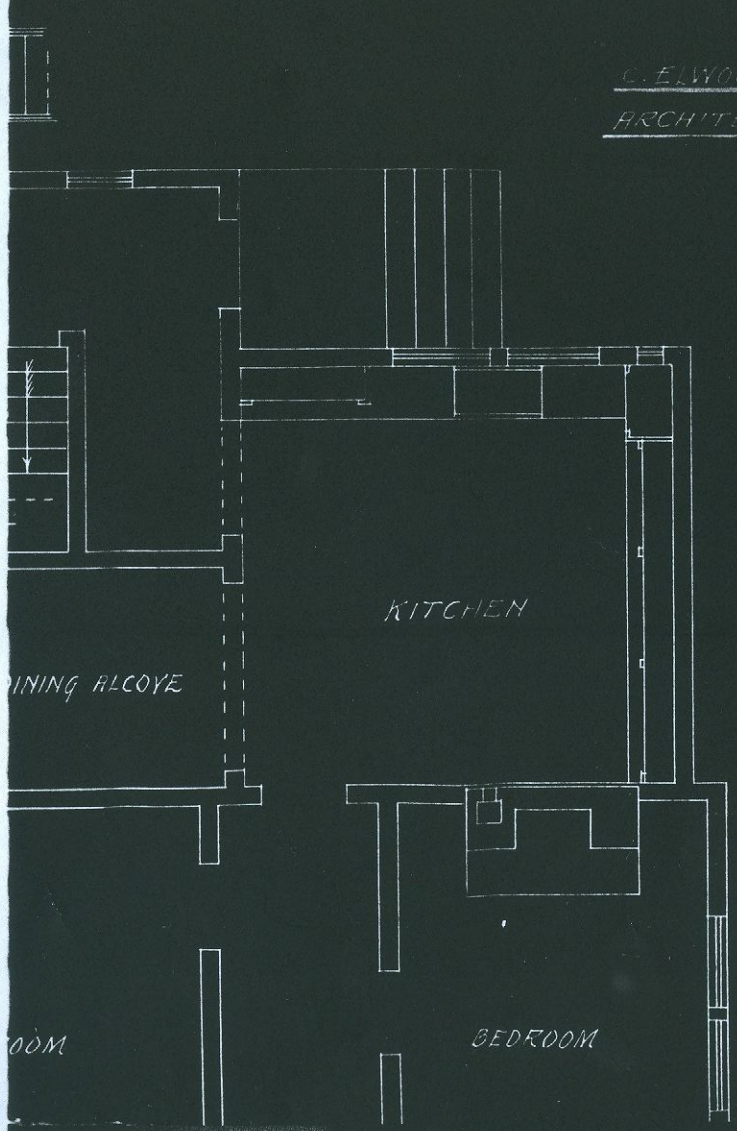

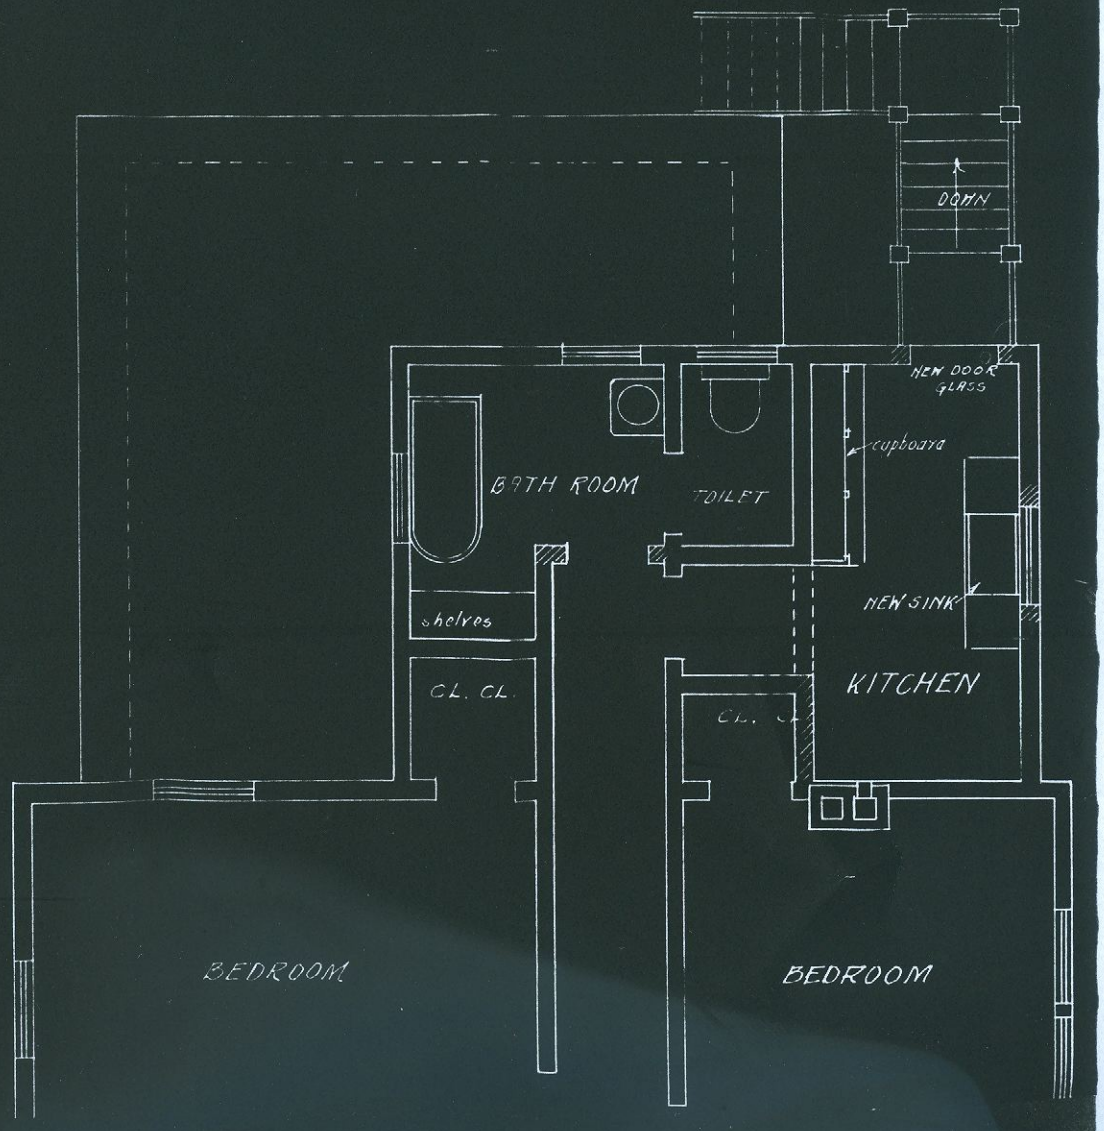

SCALE 1/4" = 1'	PLAN OF BASEMENT
OCTOBER 1923	DRAWINGS FOR ALTERATIONS TO RESIDENCE FOR THOMAS H. BROWN, ESQ. CATHERINE ST., VICTORIA, B.C.
SHEET No. 1	C. ELWOOD WATKINS, ARCHITECT

Run to pit in corner of lot

4" Vitrified pipe

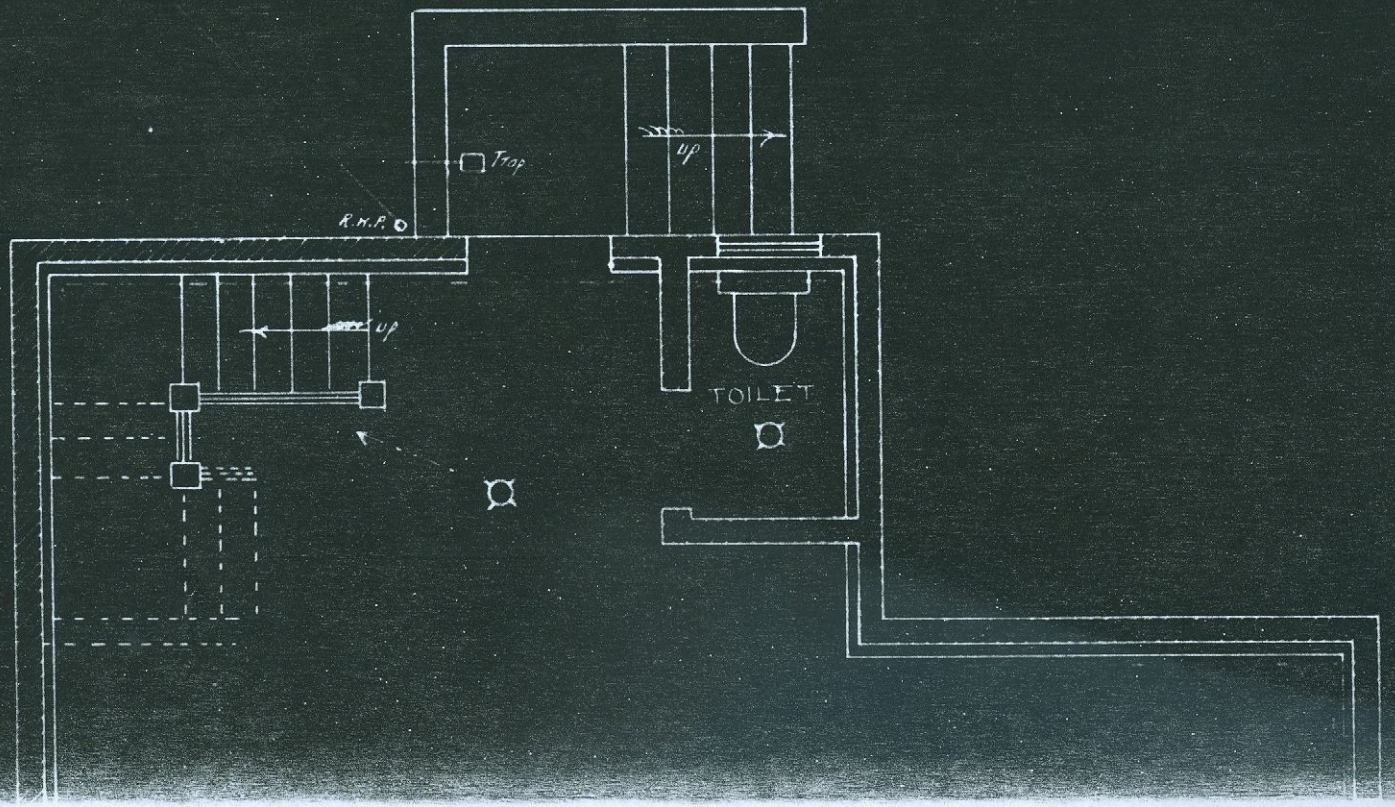

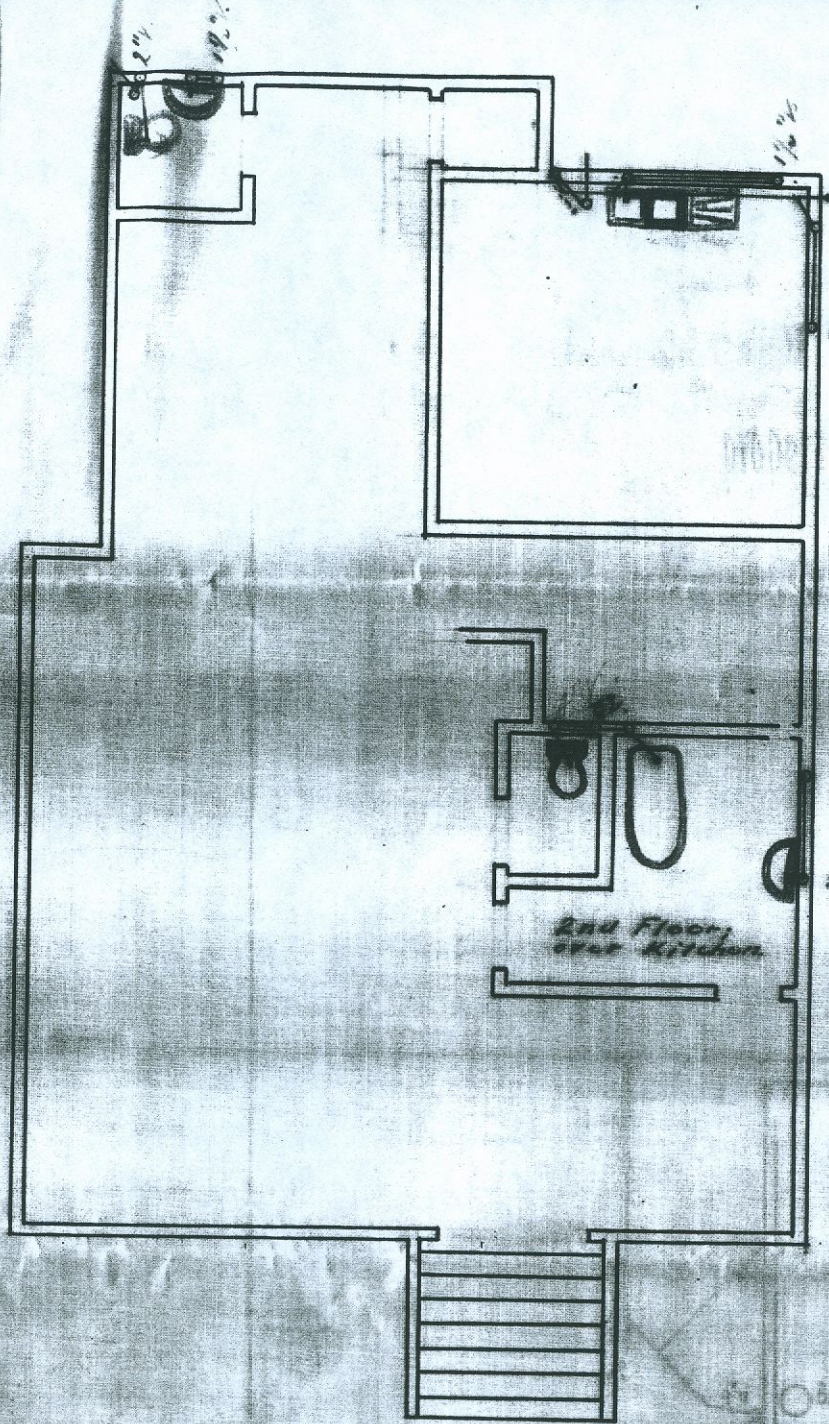

PLAN
2660.
SHOWING PLUMBING AND SEWERAGE OF SUB
Numb. J.C. Nott. 7-1-24.
LOT 170 BLK. X SEC. 31 V.V.W.
ON (NW) Catherine STREET
OWNED BY Capt. T Brown
DRAWN BY L.J.G.
8-10-25.

CATHERINE STREET.

1115 CATHERINE ST.